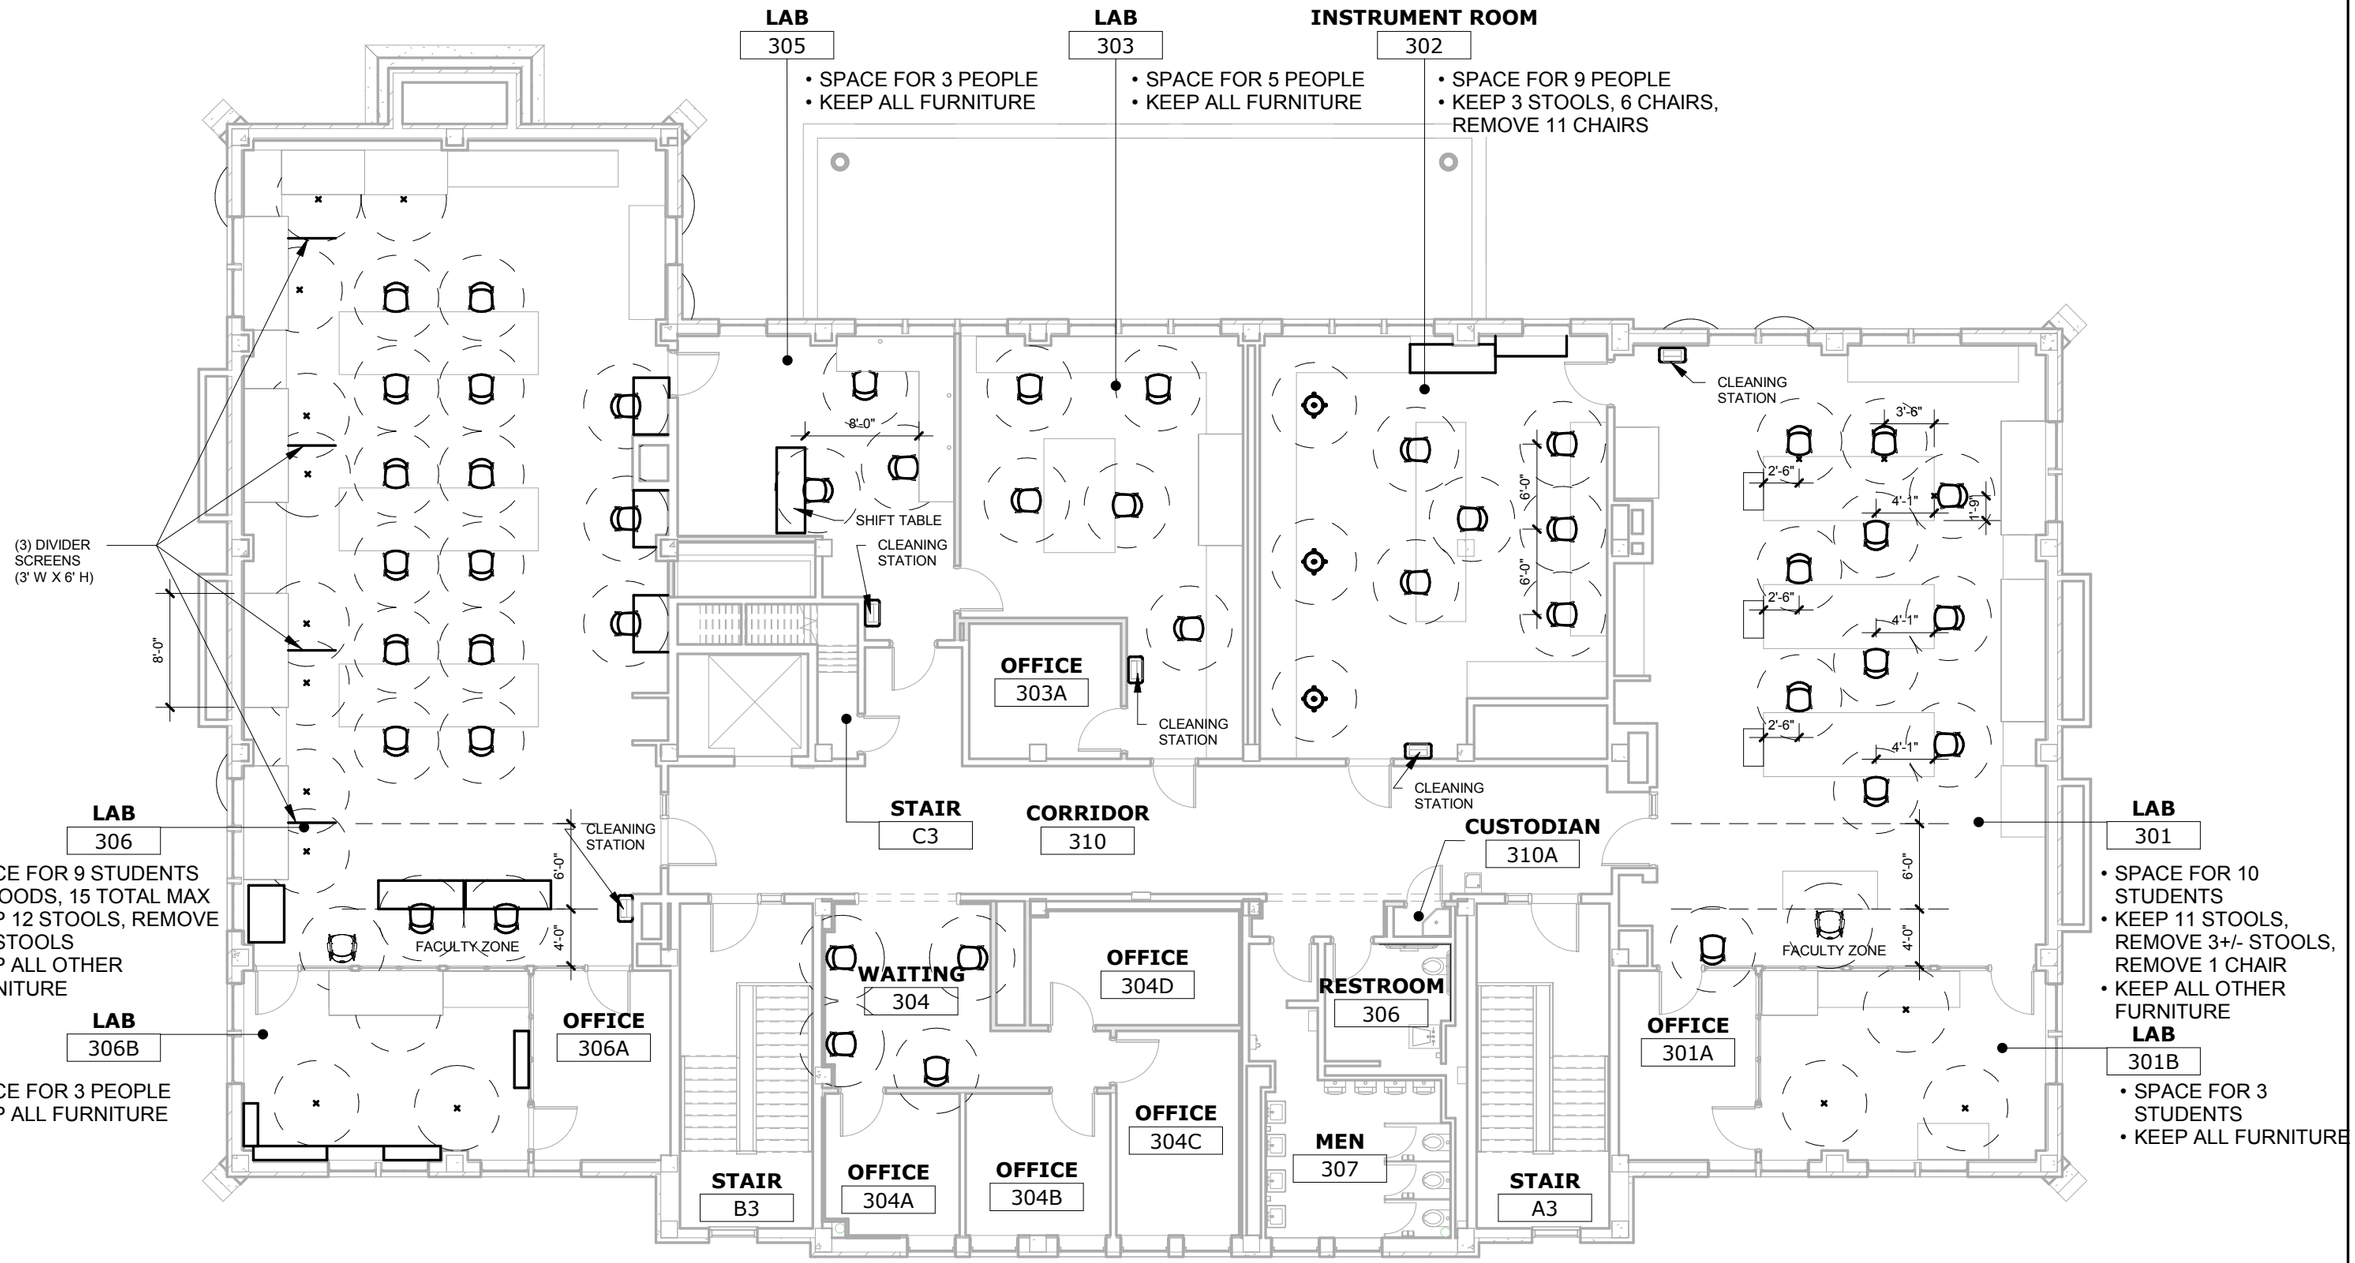

XAVIER UNIVERSITY

THIRD FLOOR FURNITURE PLAN REDUCED OCCUPANCY

Xavier University Logan Hall

1554 Muskateer Drive Cincinnati, OH 45207

7/20/2020